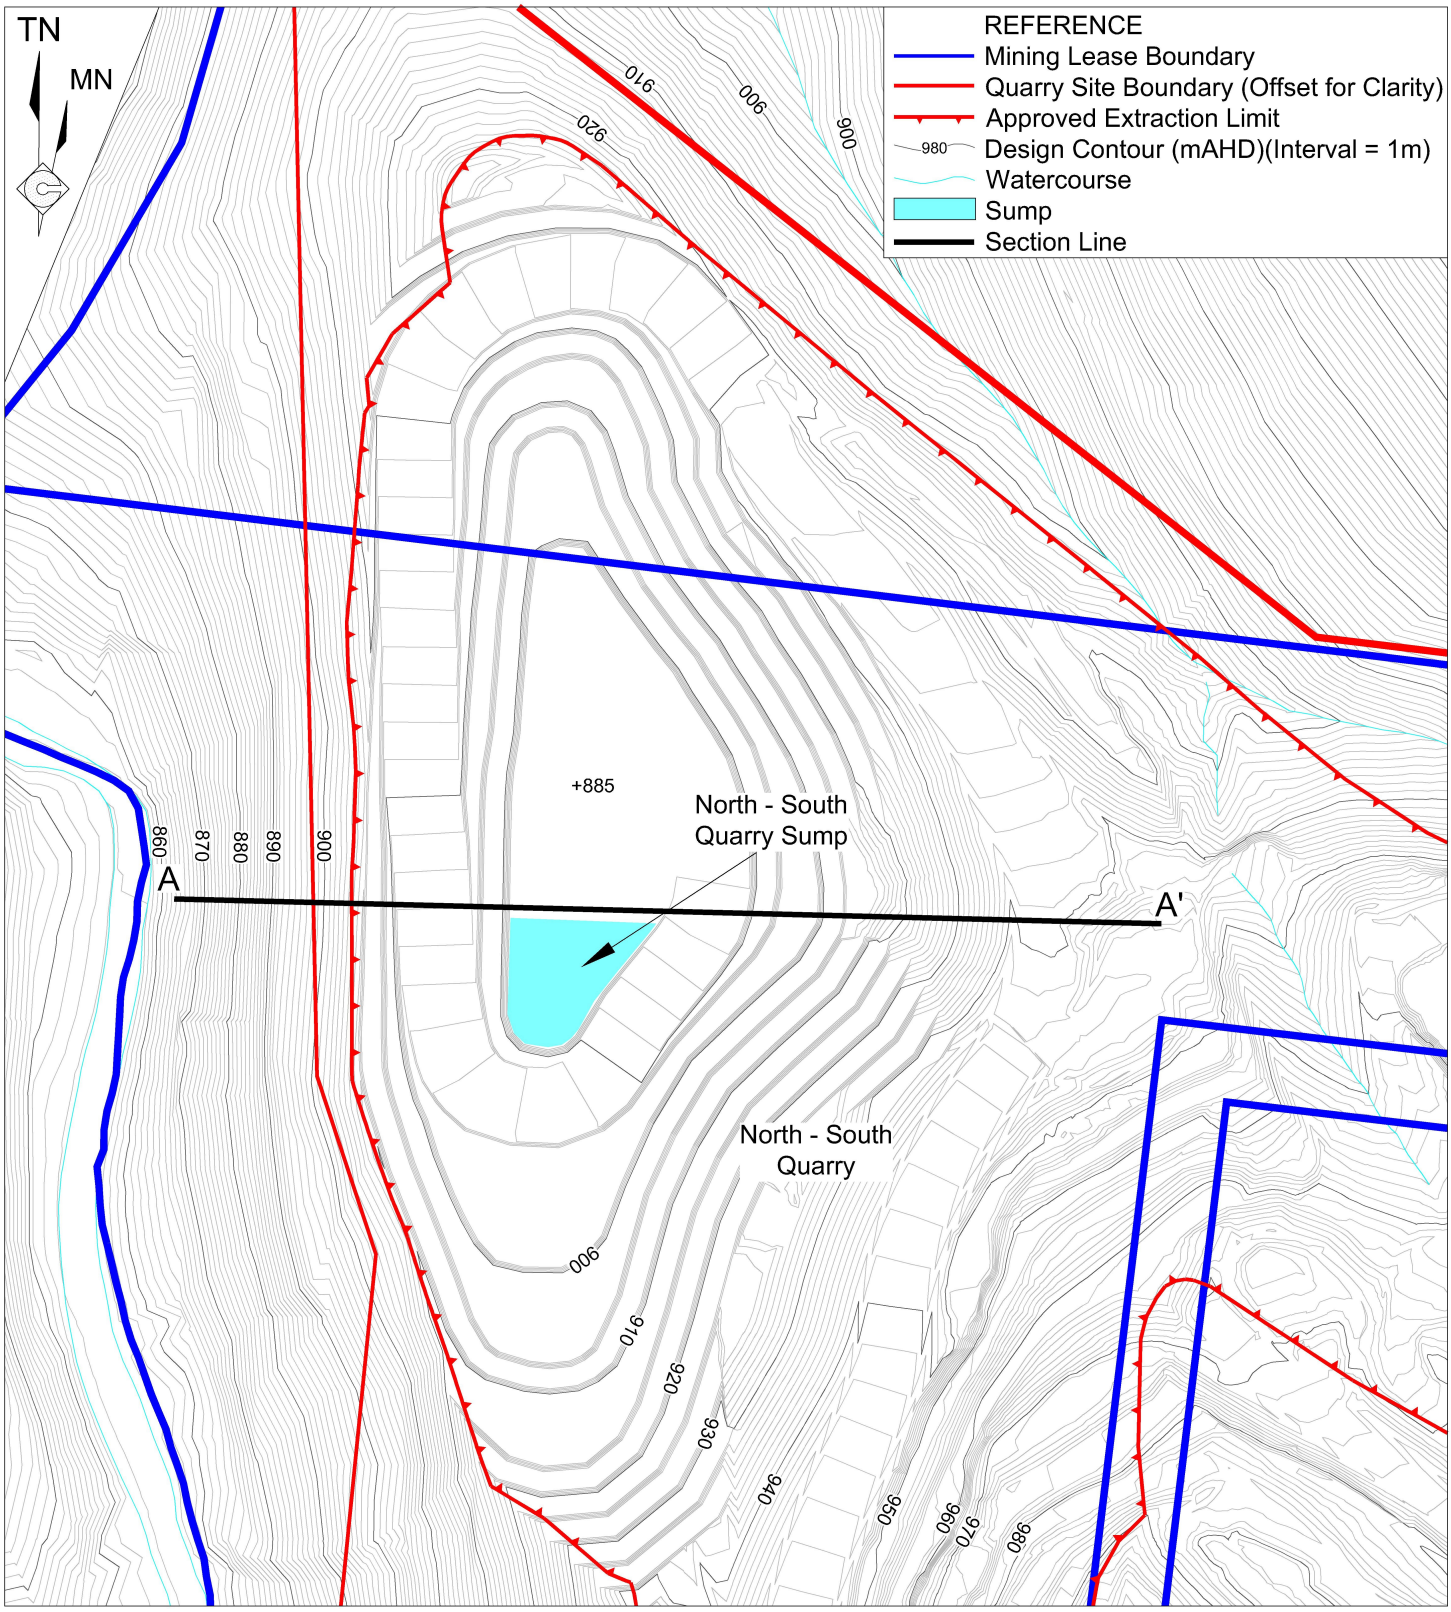

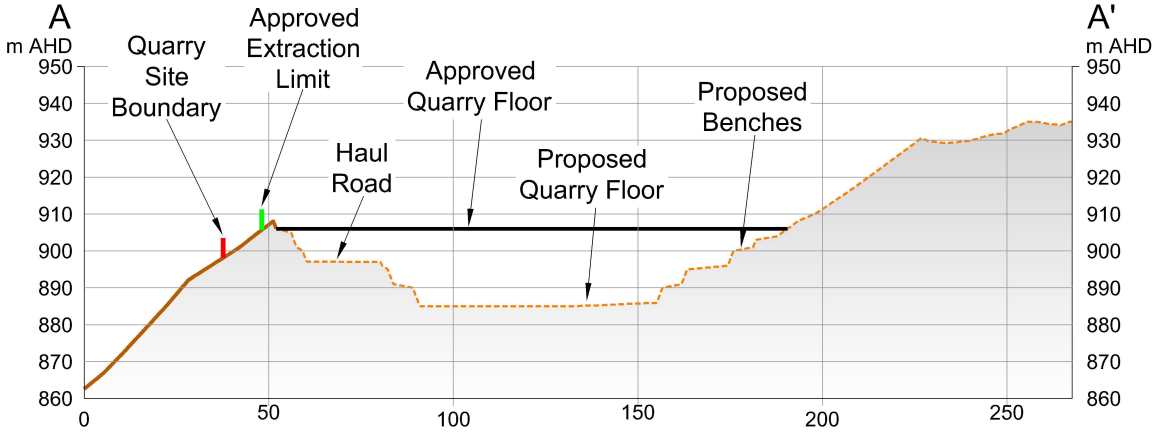

SCALE 1:2 500 (A4)

25 0 25 50 75 100 125 m

Base Map Source: RPM June 2023

Figure 5

PROPOSED NORTH-SOUTH QUARRY